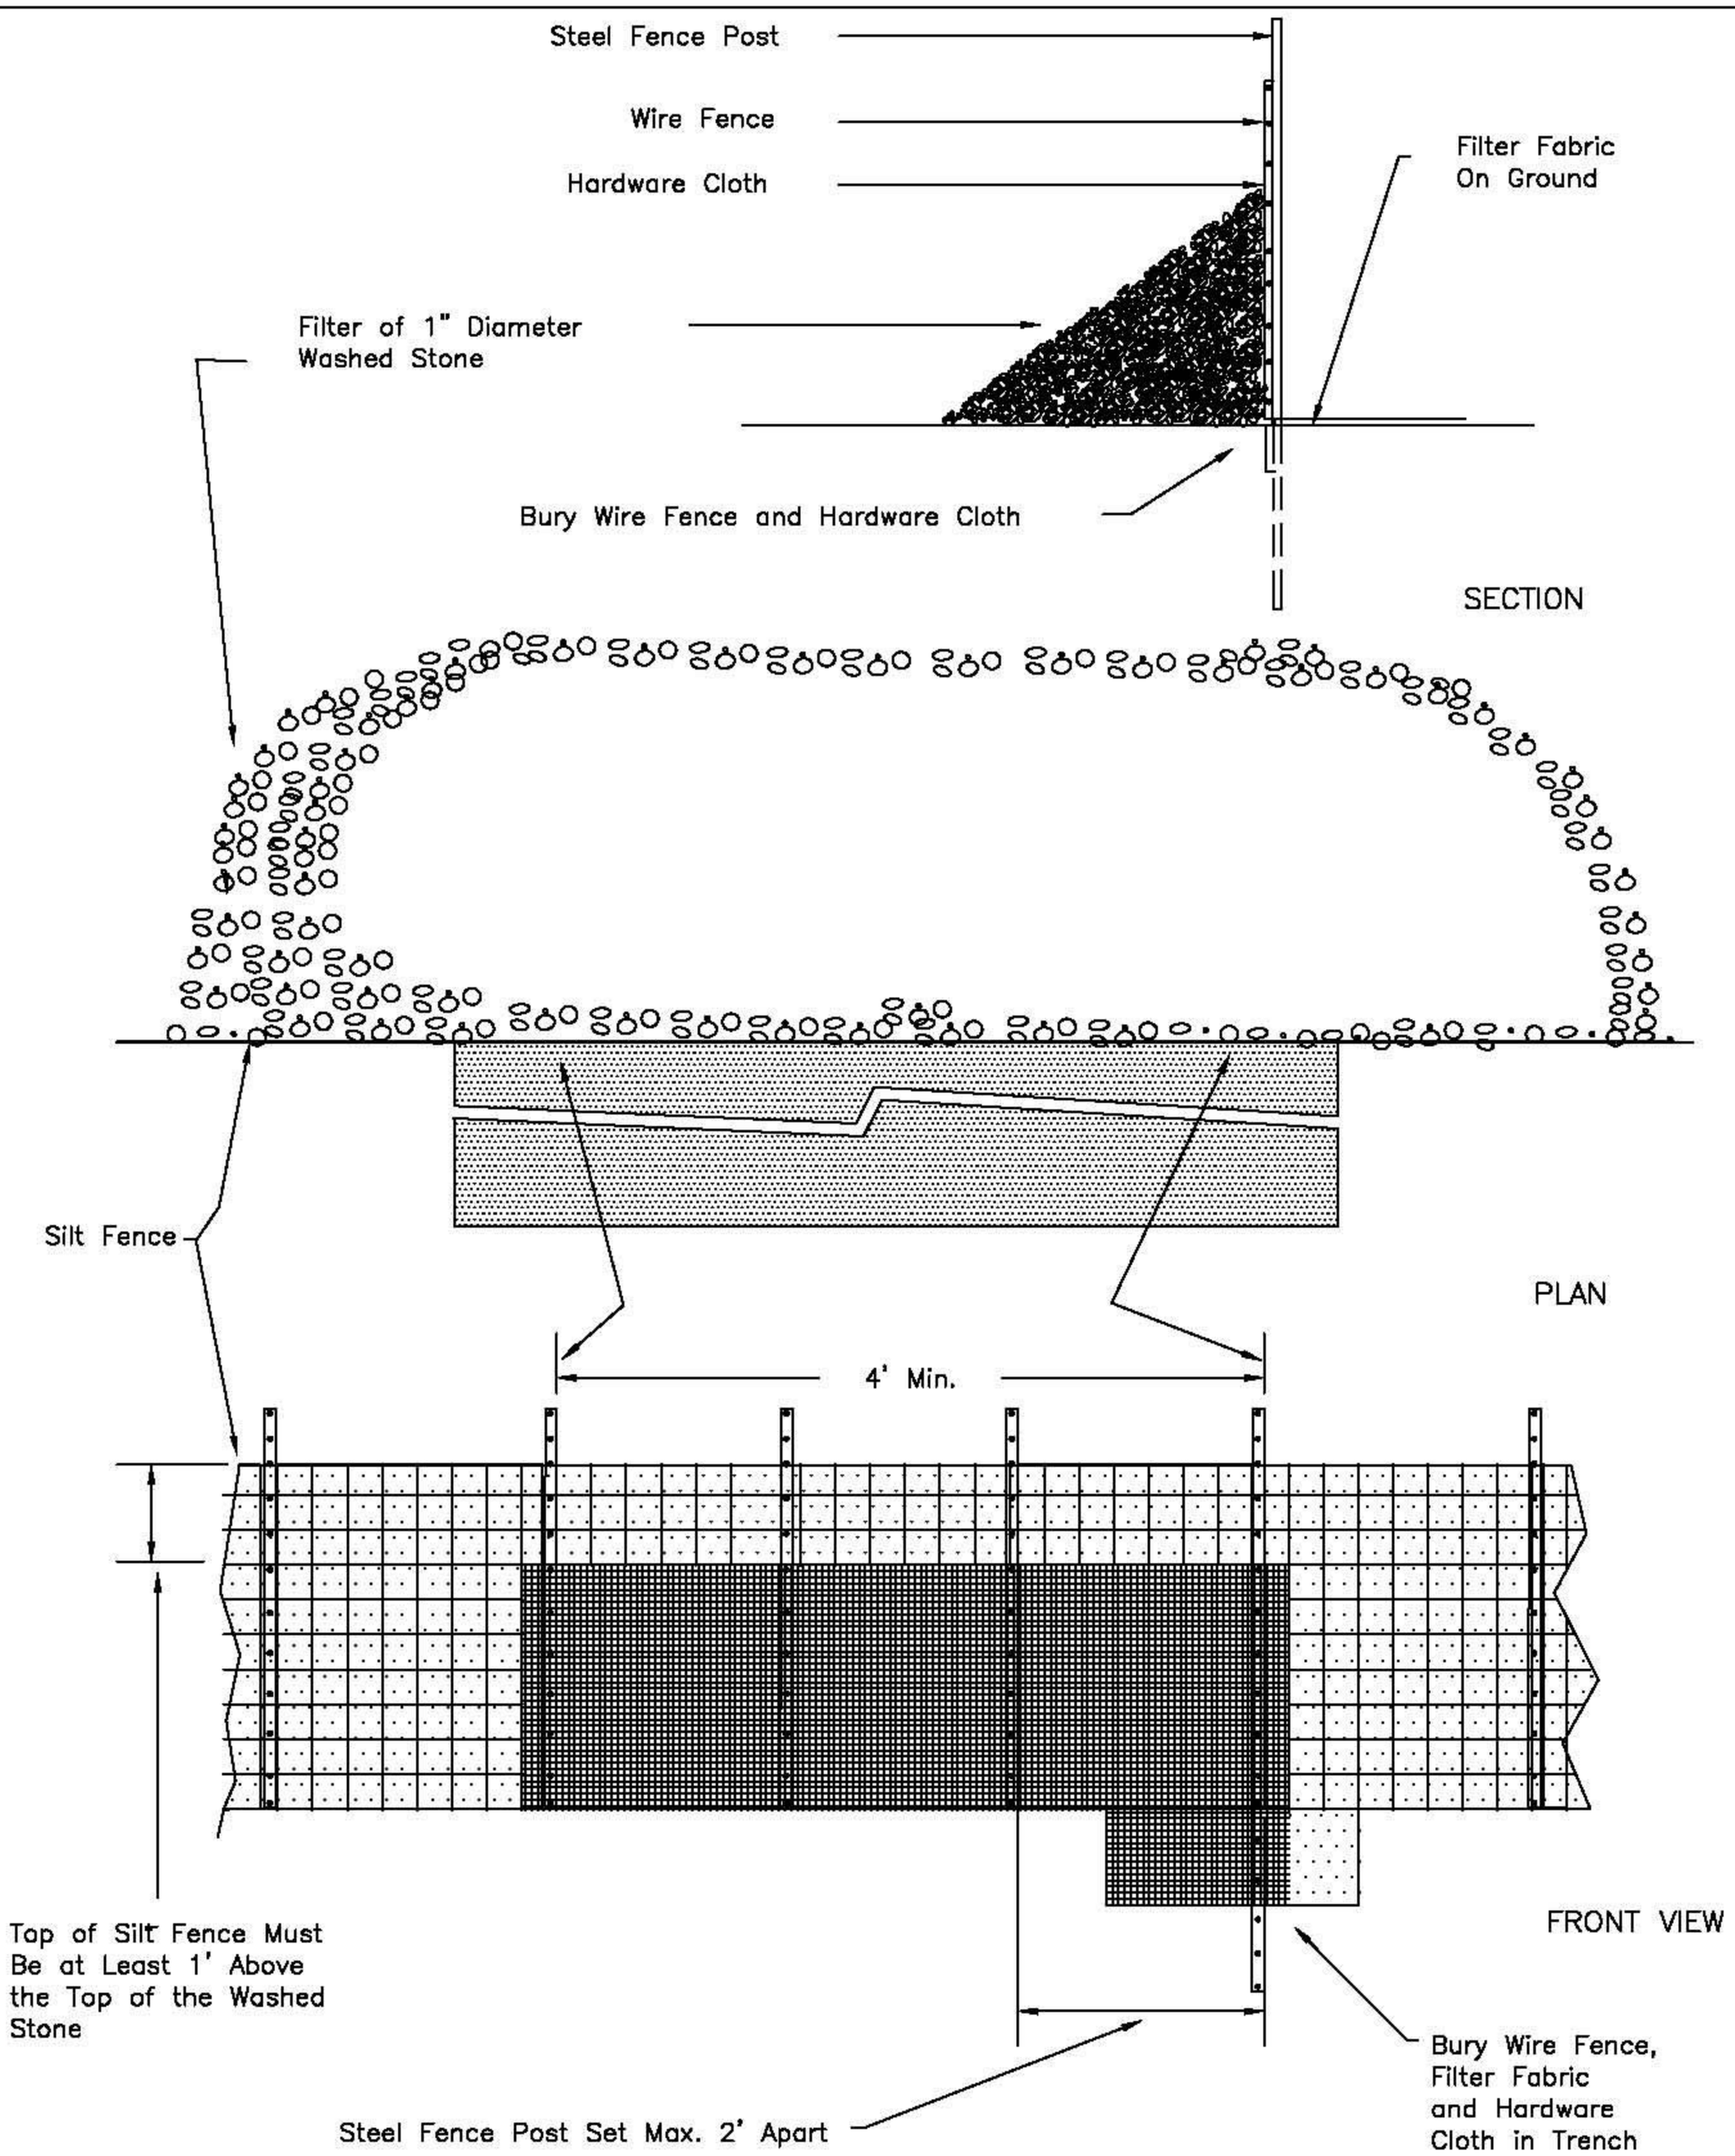

EROSION CONTROL DETAIL
DURHAM COUNTY, NC
ENGINEERING DEPARTMENT

SILT FENCE OUTLET

DATE	ID
02/09	SF -2